RIDGELAND
MAYTOWN
MAYTOWN
ROCKHURST
VINEMONT
MILFORD
VINEMONT
VINEMONT
AMERICUS
MILFORD
VINEMONT
MILLERTON
HAZELTON
AMERICUS
MILLERTON
ASHMORE
DELMAR
VINEMONT
VINEMONT
WAREHAM
SOMERS
ASHMORE
AMERICUS
KENFIELD
COLEBROOK
COLEBROOK
ASHMORE
NATOMA
NATOMA
TOLLGATE
WAREHAM
AMERICUS
VINTA
AMERICUS
AMERICUS
BUNGALOW
ROCHELLE
NEWARK

160' 0 160' 320'
SCALE: 1"=160'

LEGEND
ON-STREET PARKING ALLOWED

1) Restripe stop bars and trim vegetation to improve stop sign visibility throughout all Tollgate intersections.

2) Restripe Tollgate Boulevard centerline and parking spaces.

3) Evaluate feasibility and effectiveness of installing Rectangular Rapid Flashing Beacons (RRFB) at pedestrian crosswalk signs at roundabout.
(See picture below for example of an RRFB)

Implement one-way vehicular travel for this segment of Americus.

Pedestrian cross-walk striping to be added at these intersections.

-Install cross-hatched painted lines to signify no parking in this median
-Install no parking signage

Restripe stop bars and cross-walks at Tollgate Boulevard and Americus Drive intersection.

Cross-walks and additional set of speed cushions added to intersection of Tollgate Boulevard and Elliston Way

© 2025 Microsoft Corporation © 2025 Maxar ©CNES (2025) Distribution Airbus DS

Examples of Speed Cushions

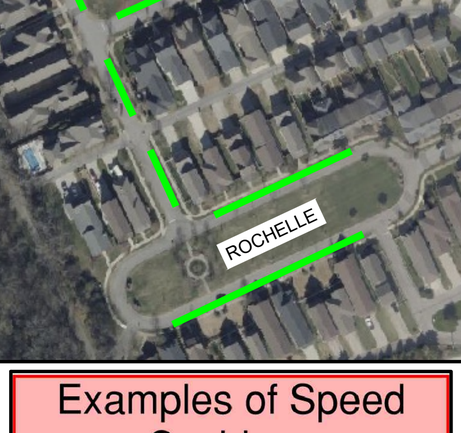
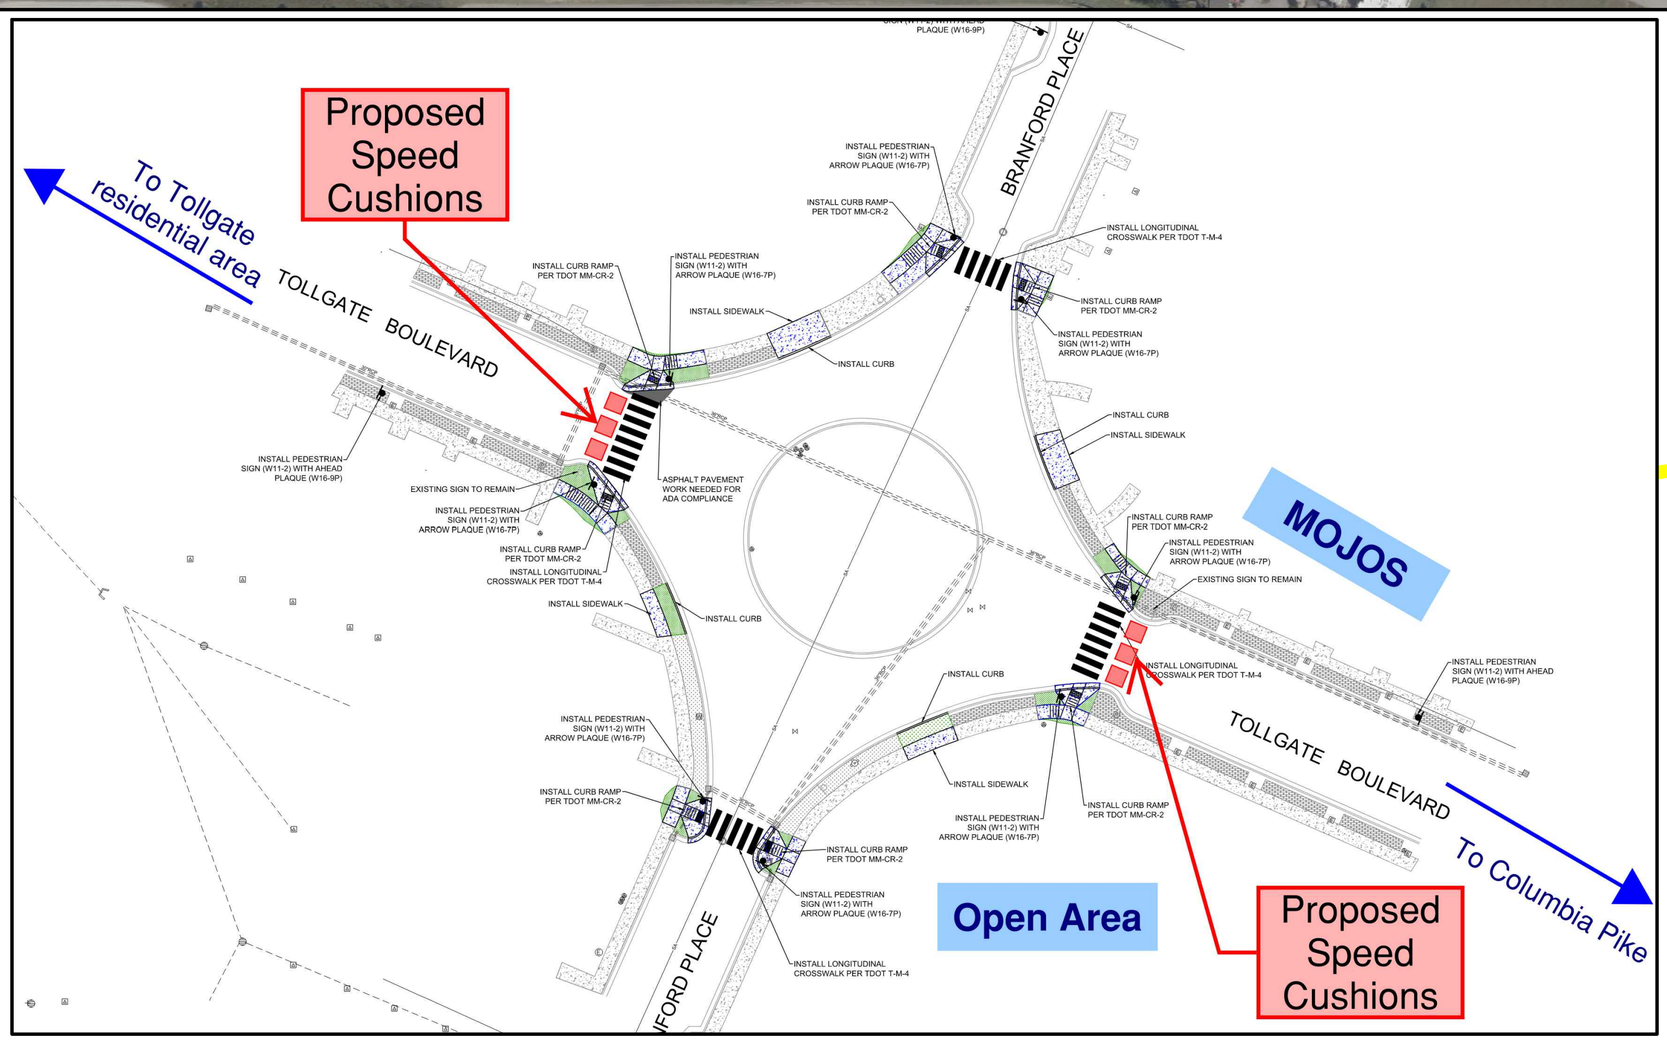
Proposed Speed Cushions